część modernizowana

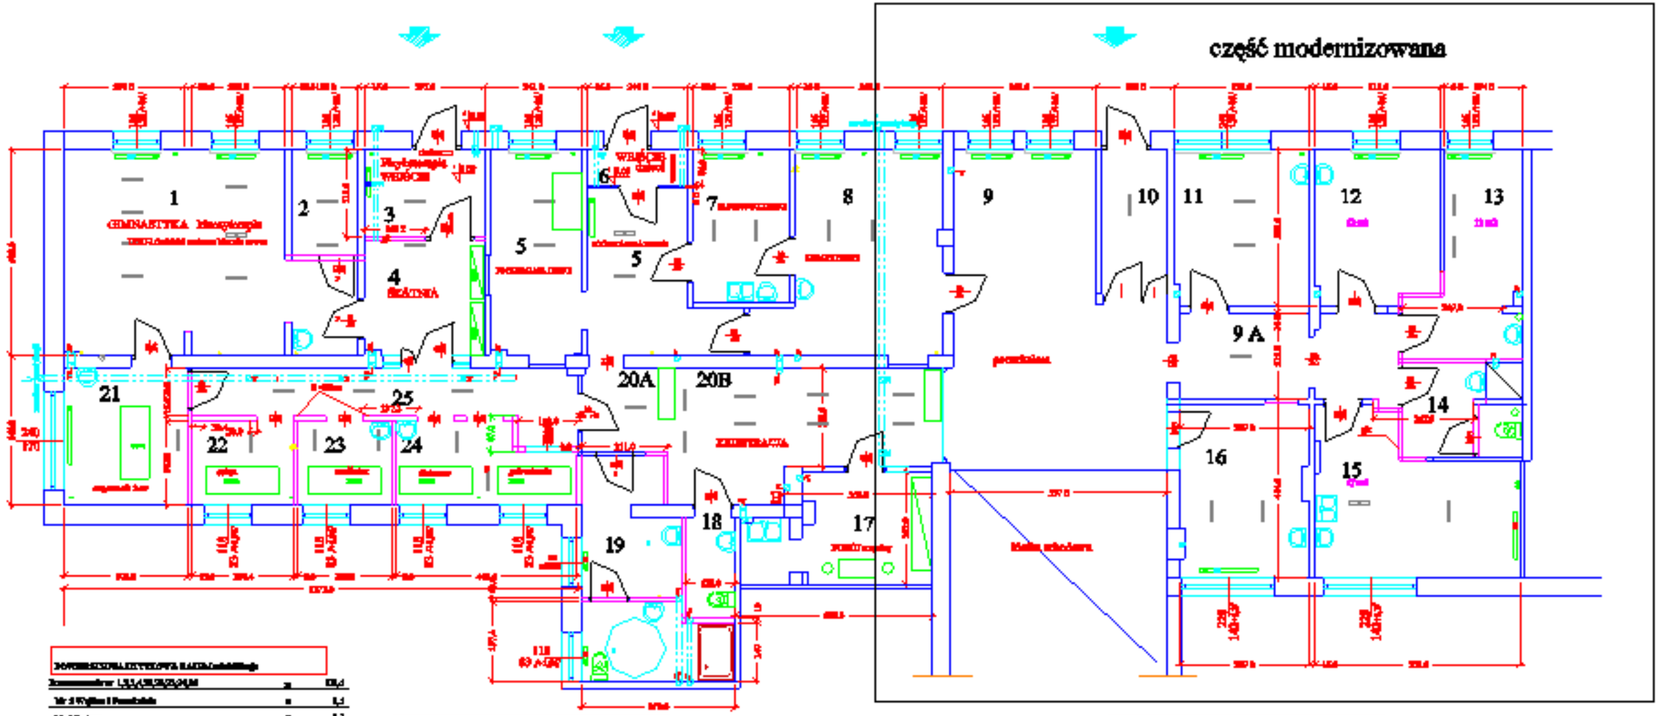

[illegible]	m	[illegible]
[illegible]	m	[illegible]
[illegible]	m	[illegible]
[illegible]	m	[illegible]
[illegible]	m	[illegible]
[illegible]	m	[illegible]
[illegible]	m	[illegible]
[illegible]	m	[illegible]
[illegible]	m	[illegible]
[illegible]	m	[illegible]
[illegible]	m	[illegible]
[illegible]	m	[illegible]

[illegible]	m	[illegible]
[illegible]	m	[illegible]
[illegible]	m	[illegible]
[illegible]	m	[illegible]
[illegible]	m	[illegible]
[illegible]	m	[illegible]
[illegible]	m	[illegible]

[illegible]	m	[illegible]
[illegible]	m	[illegible]
[illegible]	m	[illegible]
[illegible]	m	[illegible]
[illegible]	m	[illegible]
[illegible]	m	[illegible]
[illegible]	m	[illegible]
[illegible]	m	[illegible]
[illegible]	m	[illegible]
[illegible]	m	[illegible]
[illegible]	m	[illegible]
[illegible]	m	[illegible]

pow.użytkowa 269,6 m2 kubatura 1174 m3
pow.ogólna 291,6 m2

rys nr 2